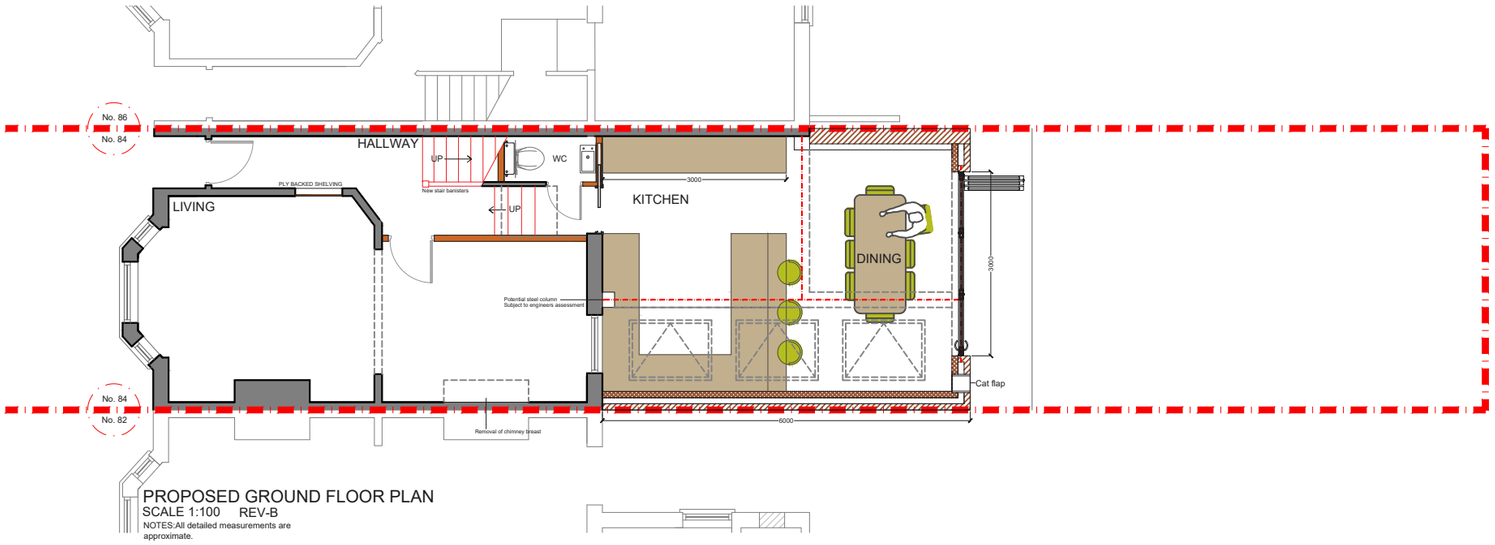

PROPOSED GROUND FLOOR PLAN
SCALE 1:100 REV-B
NOTES:All detailed measurements are approximate.

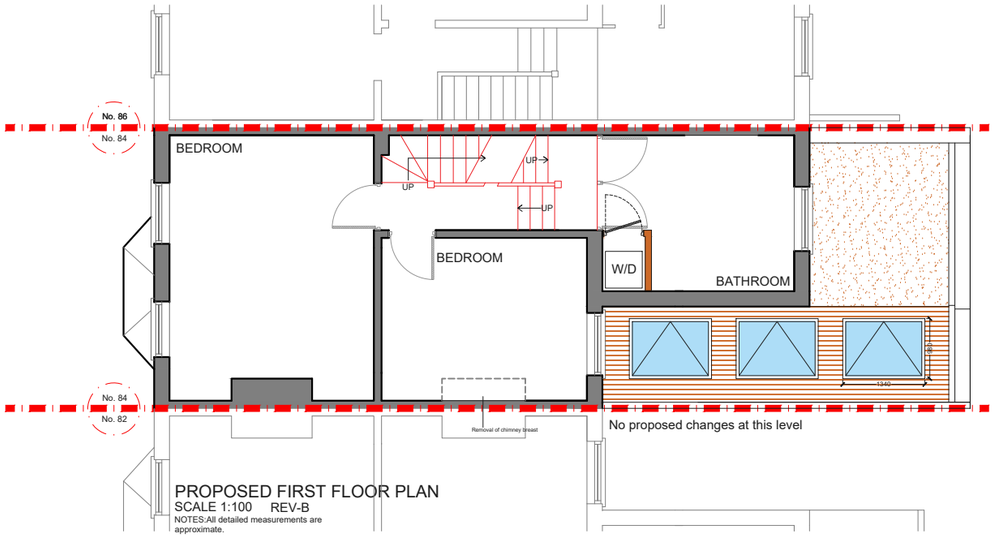

PROPOSED FIRST FLOOR PLAN
SCALE 1:100 REV-B
NOTES:All detailed measurements are approximate.

			CLIENT	PROJECT	SCALE	DRAWING NO.	REV.
			CW	CHURCH LANE E17	1:100@A3	P - 1	
					DATE 21-02-18 / DRAWN SH		
				DRAWING TITLE			
REV	DATE	NOTES		PROPOSED GROUND FLOOR & FIRST FLOOR PLAN	0 1 2 3 4 5 Meters @ 1:100@ A3		

\\fs\Usersdata$\Stephen.Hill\Desktop\Design-Team-Logo_Adress.jpg

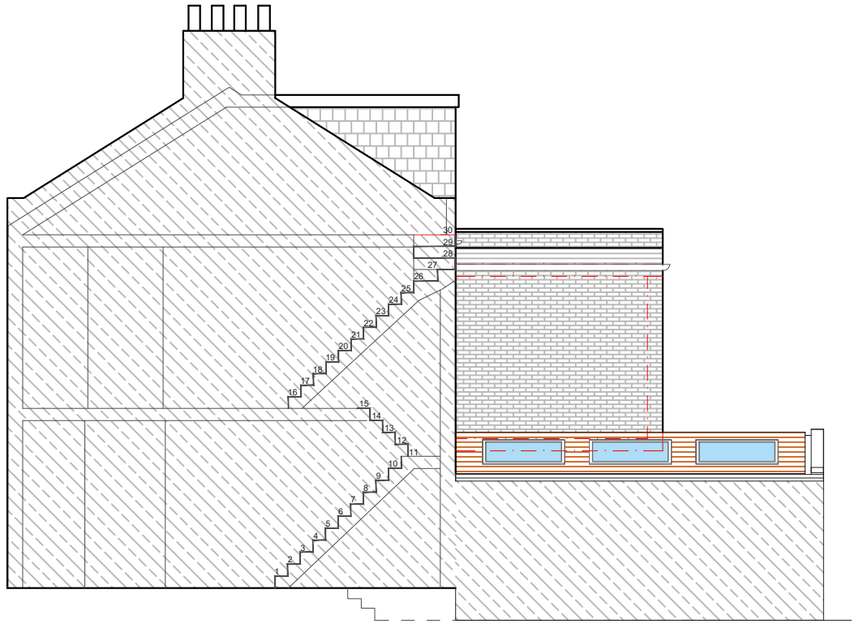

PROPOSED SIDE ELEVATION FROM NO. 82
SCALE 1:100 REV-B

NOTES:All detailed measurements are approximate.

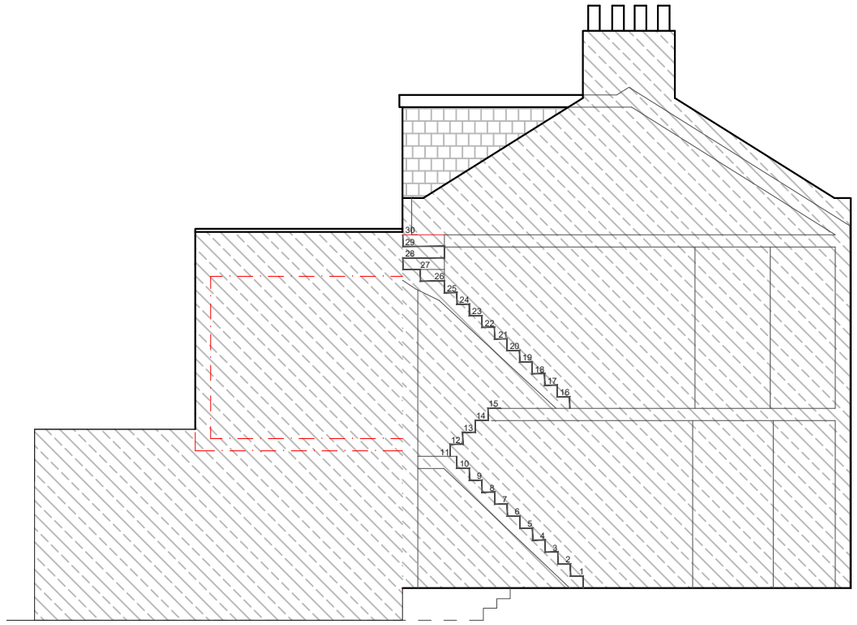

PROPOSED SIDE ELEVATION FROM NO. 86
REV-B SCALE 1:100

NOTES:All detailed measurements are approximate.

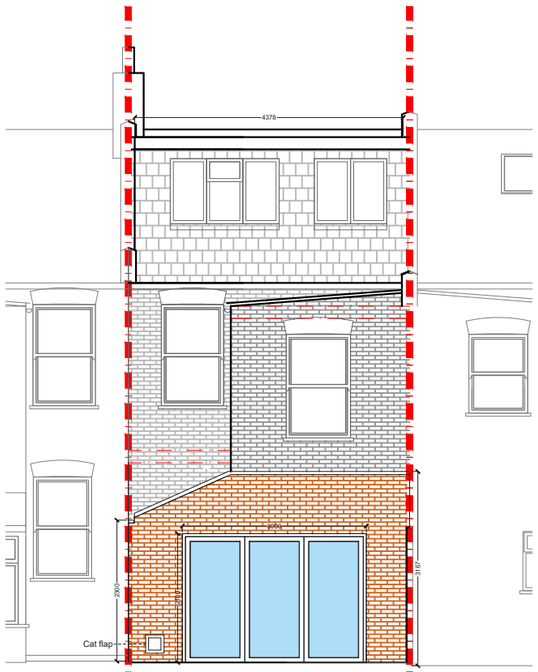

PROPOSED REAR ELEVATION
SCALE 1:100 REV-B

NOTES:All detailed measurements are approximate.

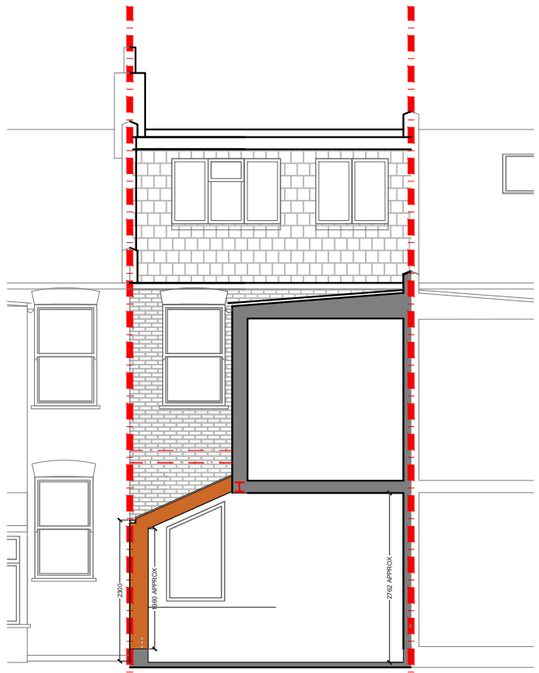

PROPOSED REAR SECTION
SCALE 1:100 REV-B

NOTES:All detailed measurements are approximate.

PROPOSED FRONT ELEVATION
SCALE 1:100 REV-B

NOTES:All detailed measurements are approximate.

NO PROPOSED CHANGES

REV	DATE	NOTES

CLIENT

CW

PROJECT

CHURCH LANE E17

DRAWING TITLE

PROPOSED SECTION AND ELEVATIONS

SCALE 1:100@A3

DATE 21-02-18

DRAWN SH

DRAWING NO. P - 2

REV.

0 1 2 3 4 5

Meters @ 1:100@ A3

\\fs\Usersdata$\Stephen.Hill\Desktop\Design-Team-Logo_Adress.jpg